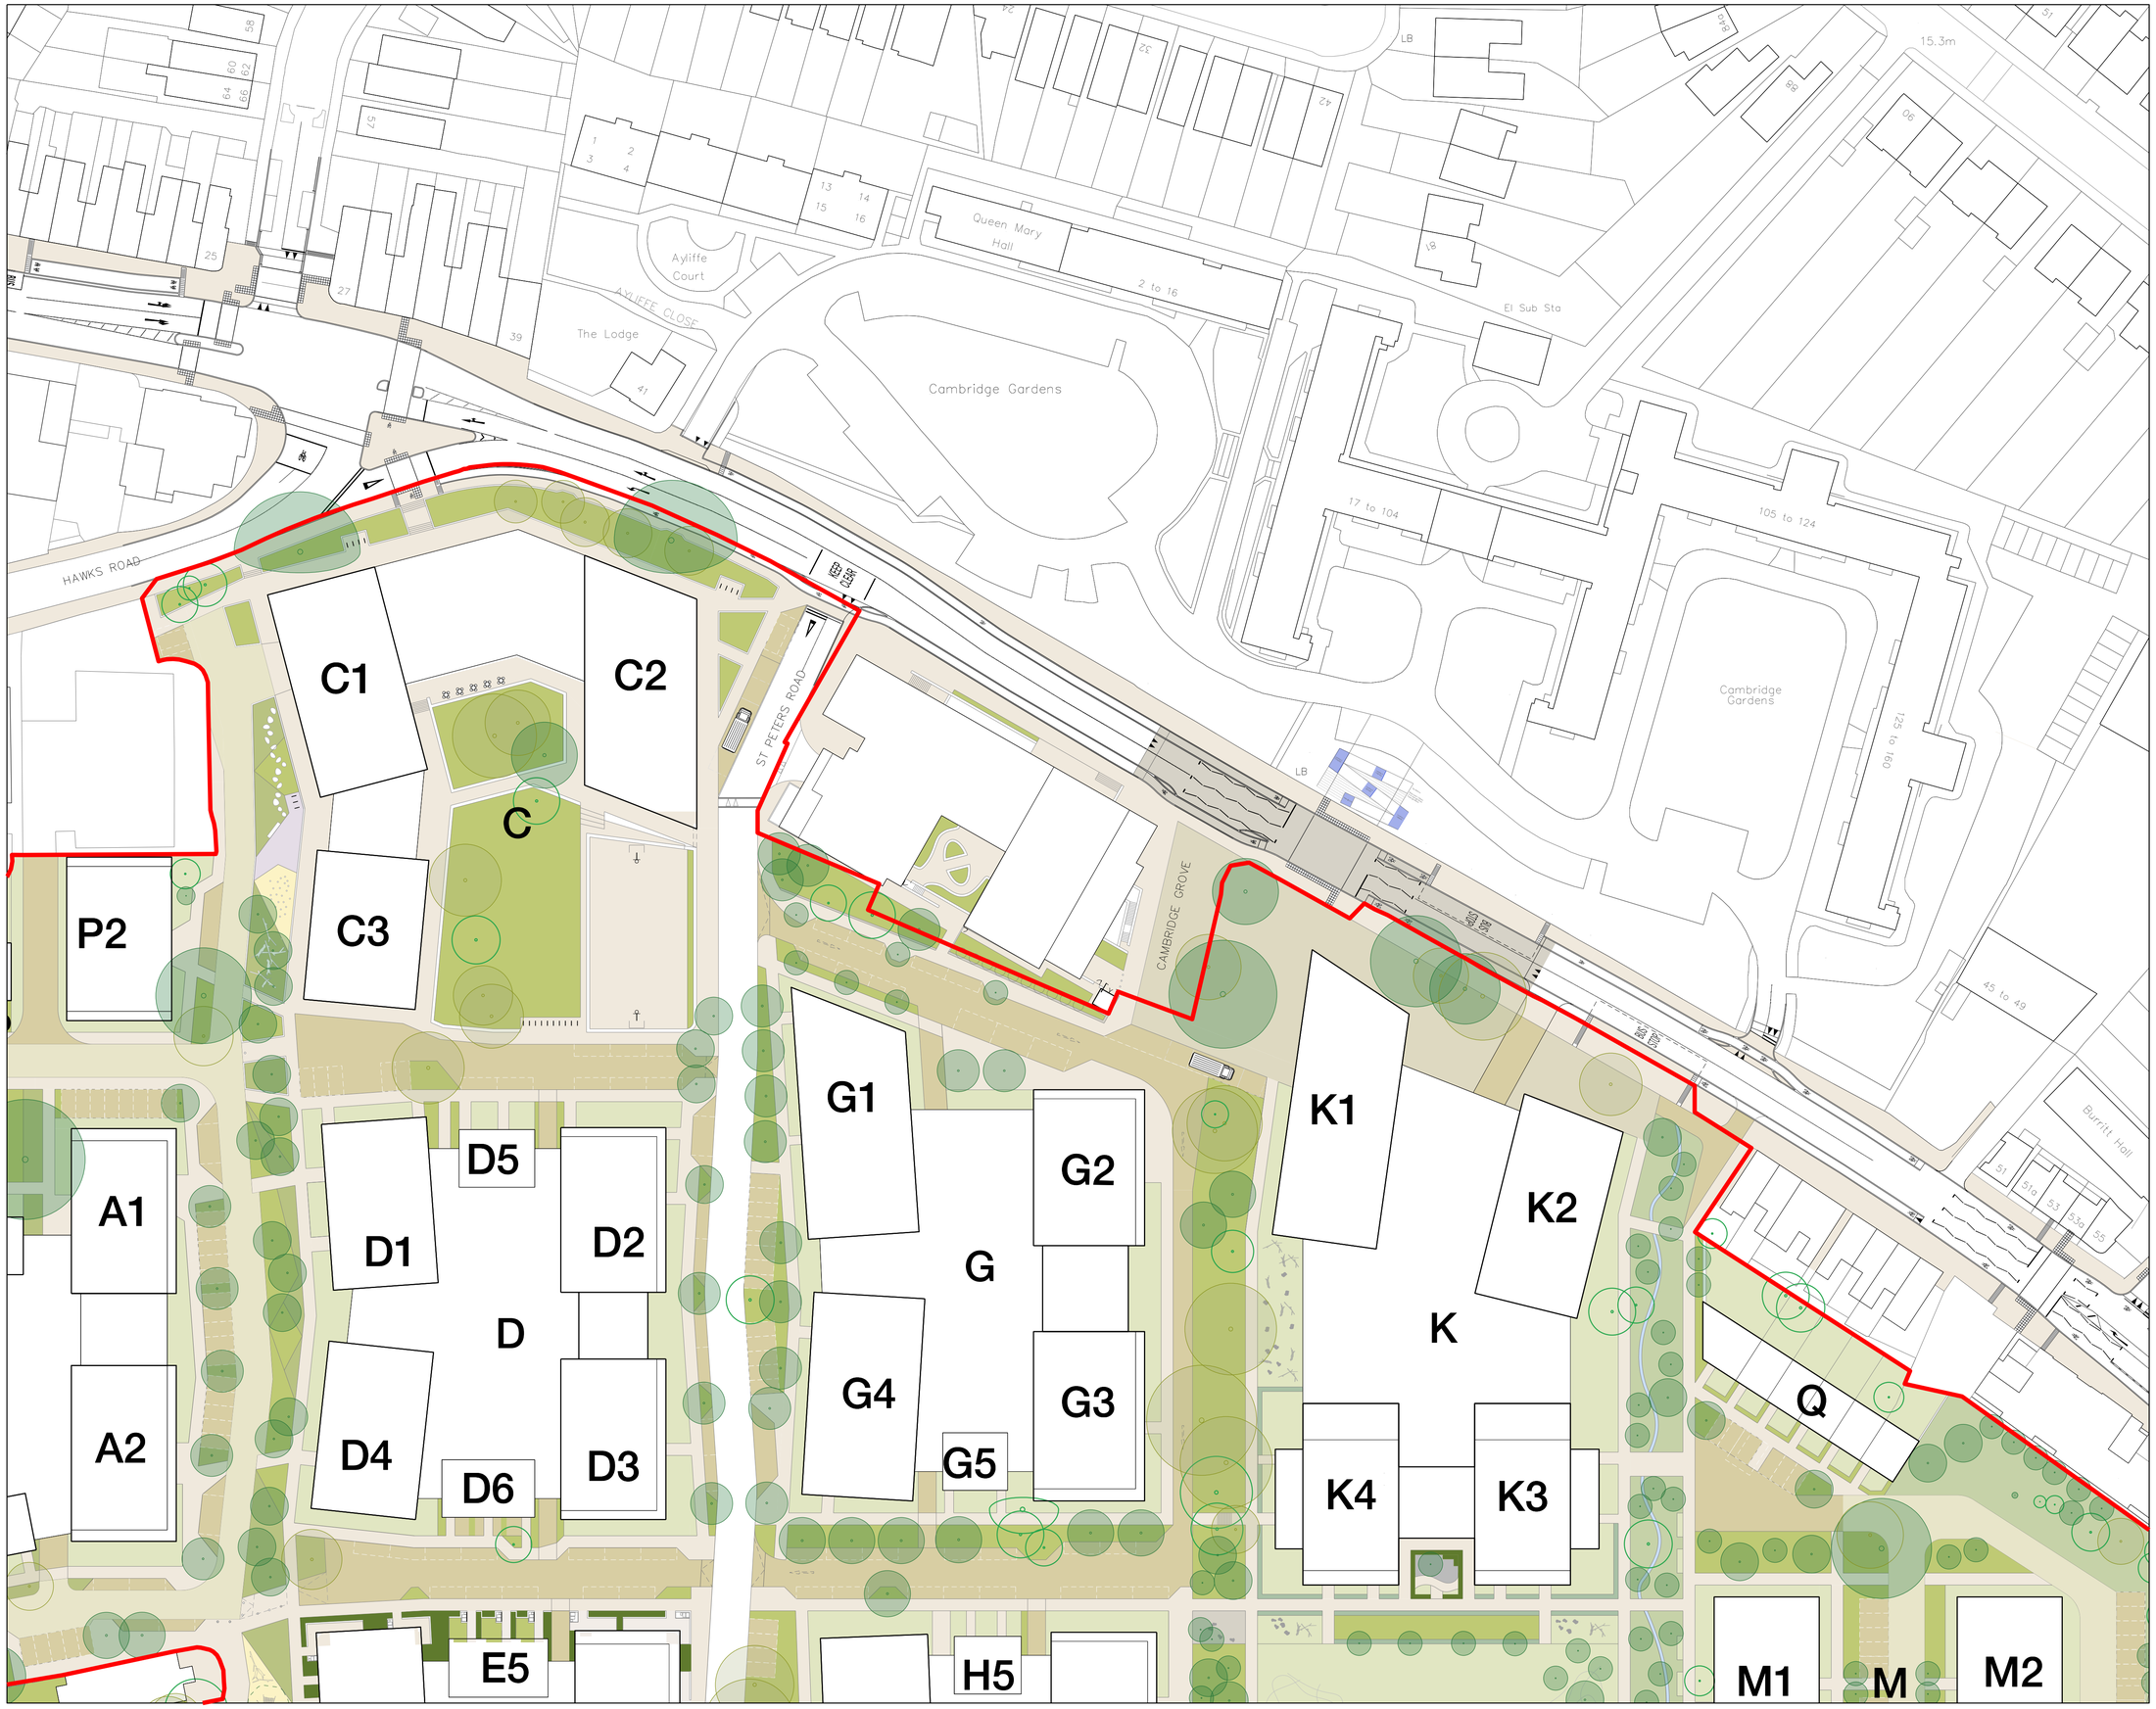

General Notes

DO NOT SCALE. All dimensions must be checked on site, errors are to be reported.

Contractors must ensure that cross referenced drawings and specifications noted on these drawings are checked on a regular basis to ensure that the latest revisions are used.

Key Plan

Issue Record		By	Chk	Date
P01	For information	TS	NE	19.03.2021

Title
Bus stop location
Proposed

Project
Cambridge Road

Scale
1:500 @ A1 1:1000 @ A3

Status
For Information

Drawing Number **503-PTA-ZZ-ZZ-SK-A-0181**
Revision **P01**

Patel Taylor
48 Rawstorne Street
London EC1V 7ND
T +44 (0)20 7278 2323
www.pateltaylor.co.uk

Patel Taylor